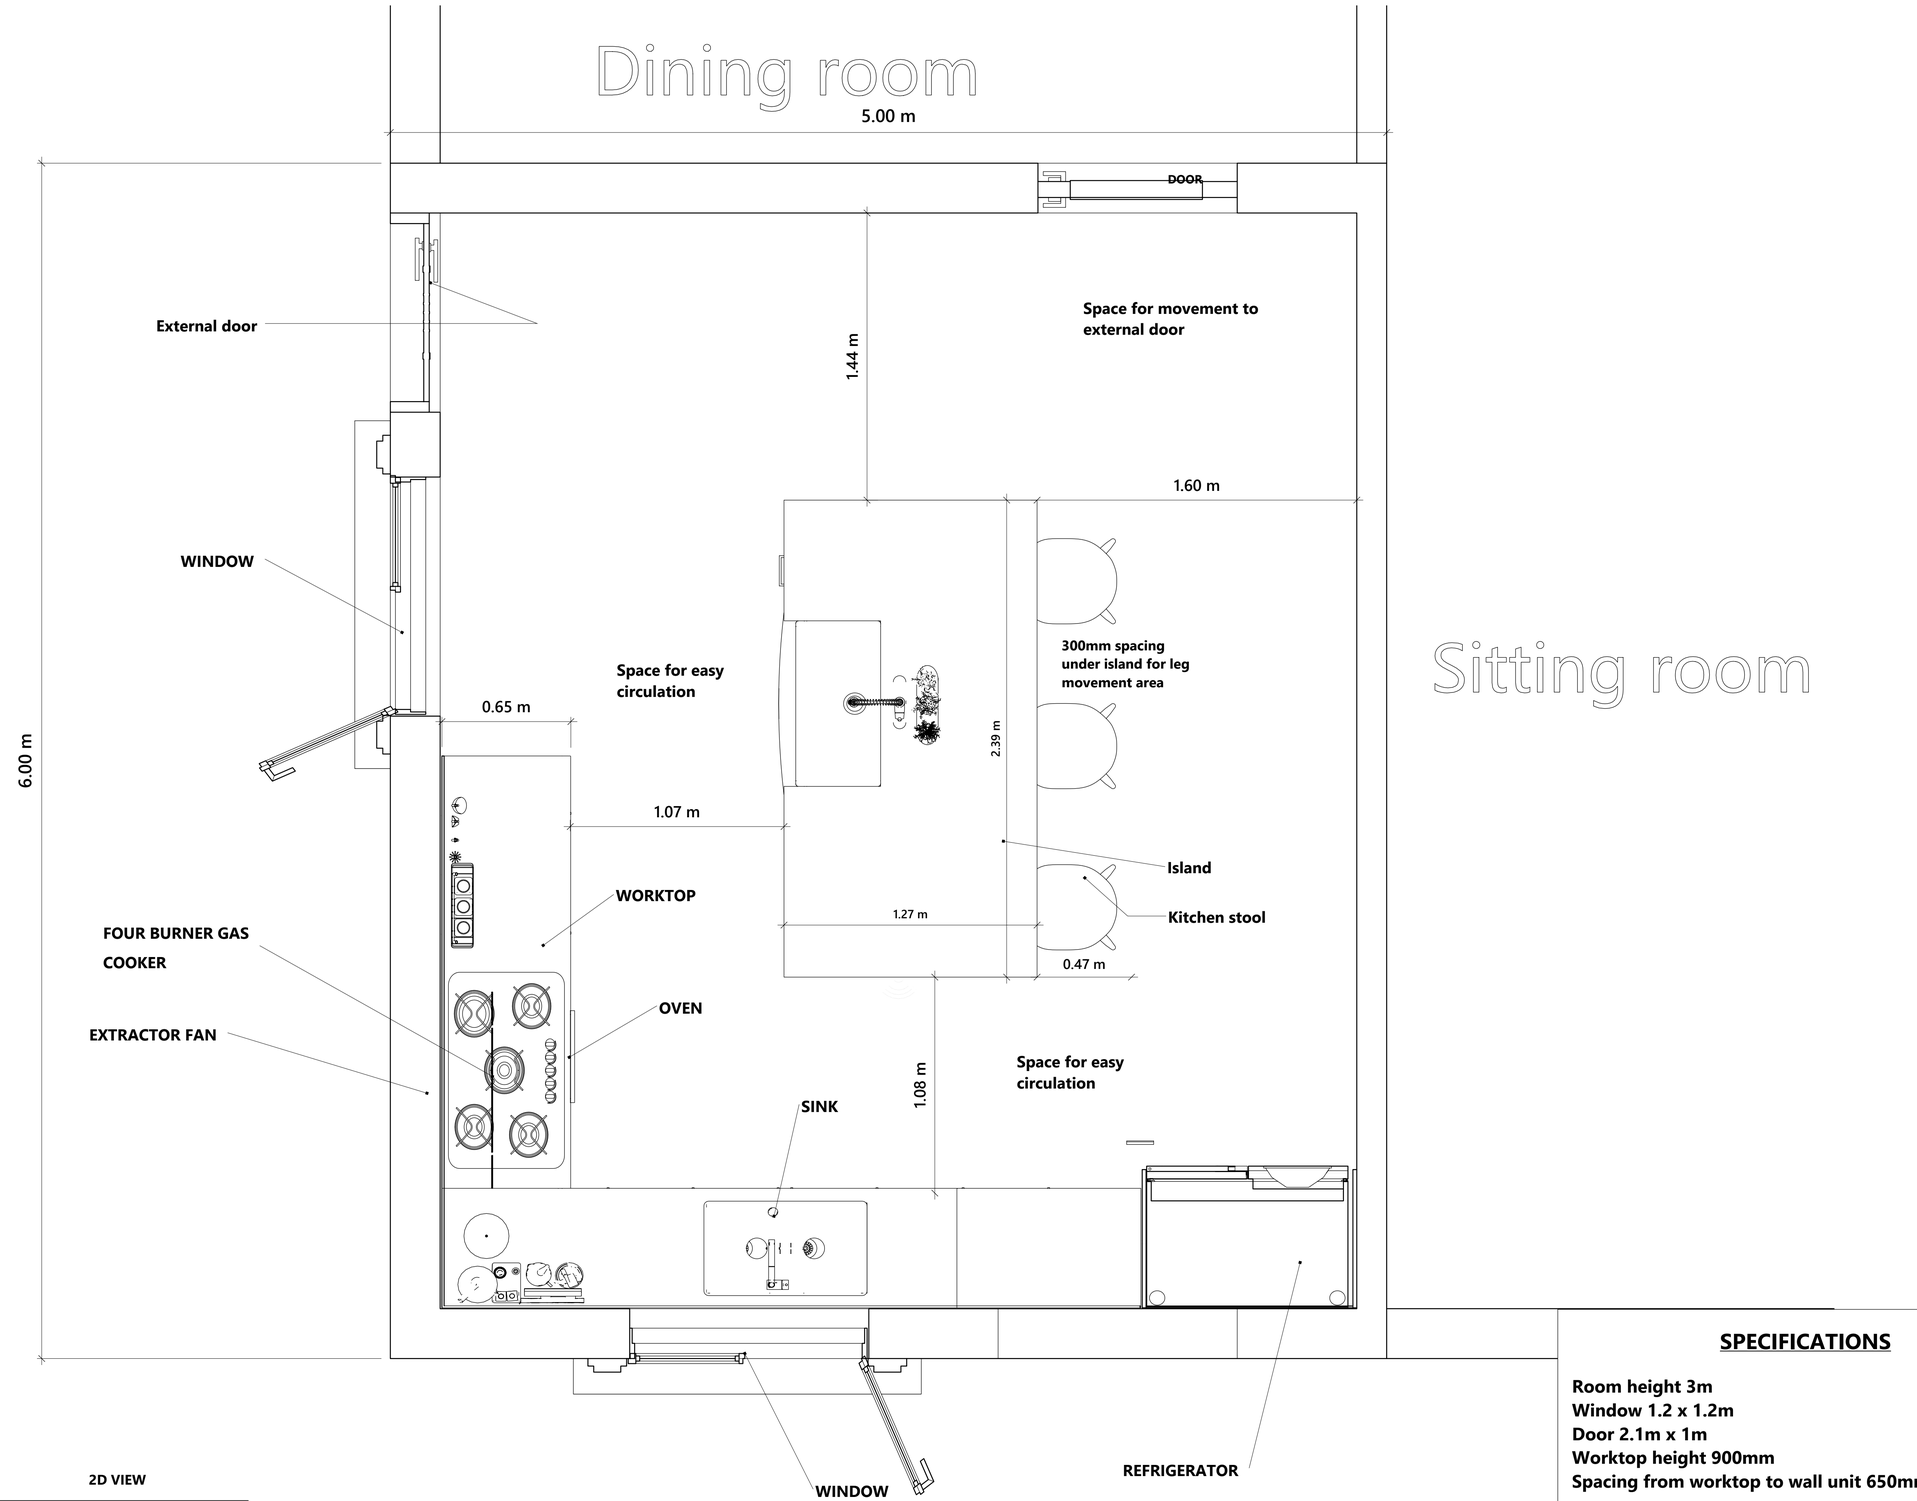


2D VIEW

A | 001

Scale (1:25)

SPECIFICATIONS

Room height 3m
Window 1.2 x 1.2m
Door 2.1m x 1m
Worktop height 900mm
Spacing from worktop to wall unit 650mm

Designed by: IFOCHI FAVOUR DANIEL

	PAGES	REMARKS
1	2D VIEW	
2	3D RENDER	
3	3D RENDER	
4	3D RENDER	

ASSESSMENT

A



3D VIEW

B | 002

Scale (1:25)

Designed by: IFOCHI FAVOUR DANIEL

	PAGES	REMARKS
1	2D VIEW	---
2	3D RENDER	---
3	3D RENDER	---
4	3D RENDER	---

ASSESSMENT

PAGE DESCRIPTION

A



3D VIEW

c	003

Scale (1:25)

Designed by: IFOCHI FAVOUR DANIEL

	PAGES	REMARKS
1	2D VIEW	---
2	3D RENDER	---
3	3D RENDER	---
4	3D RENDER	---

ASSESSMENT

A



3D VIEW

D | 004

Scale (1:25)

Designed by: IFOCHI FAVOUR DANIEL

	PAGES	REMARKS
1	2D VIEW	---
2	3D RENDER	---
3	3D RENDER	---
4	3D RENDER	---

ASSESSMENT

A